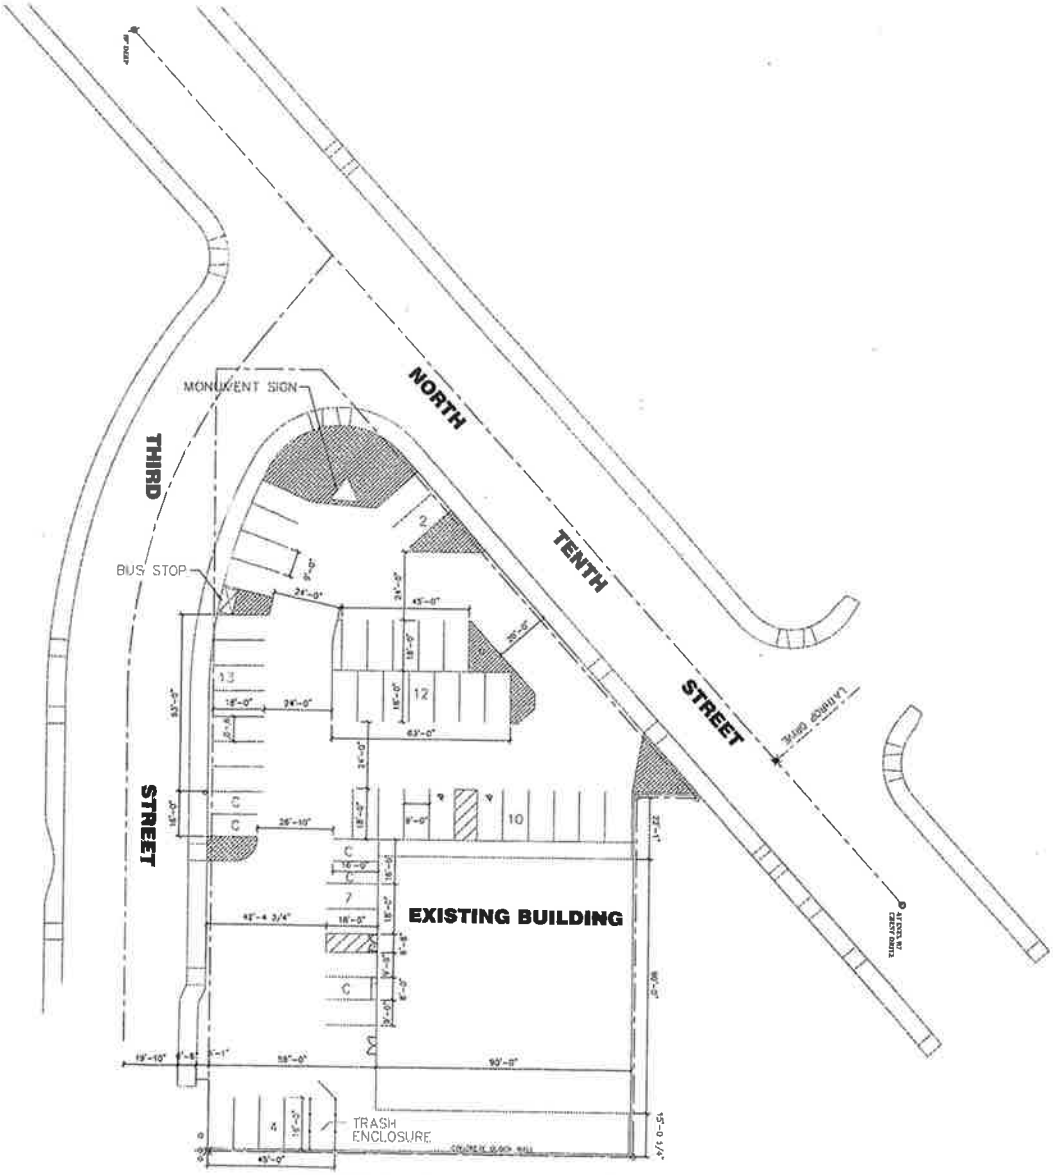

7-11-08
PROPOSED SITE PLAN
1" = 20'

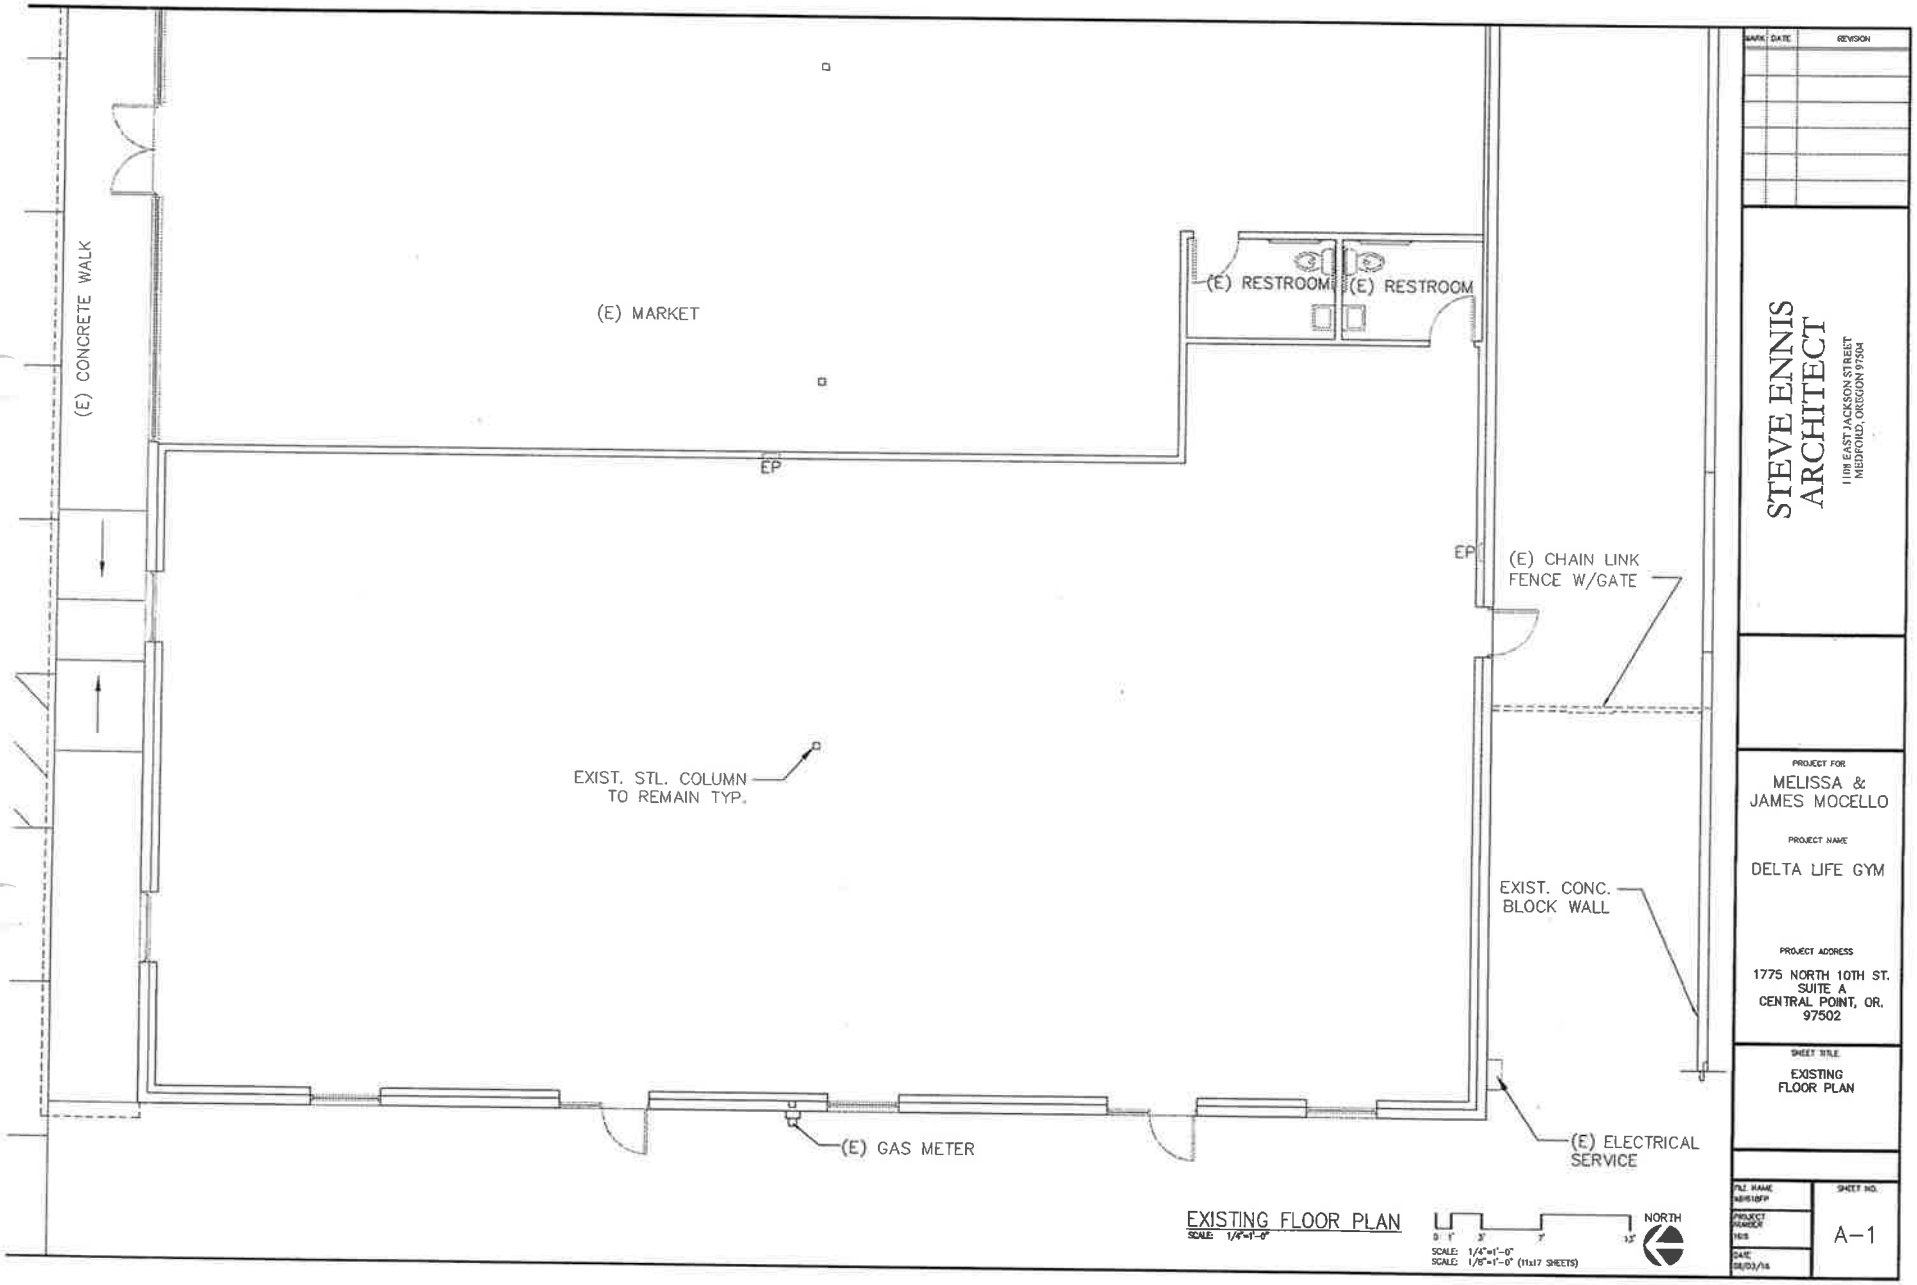
(E) CONCRETE WALK
(E) MARKET
(E) RESTROOM
(E) RESTROOM
EP
EP
(E) CHAIN LINK FENCE W/GATE
EXIST. STL. COLUMN TO REMAIN TYP.
EXIST. CONC. BLOCK WALL
(E) GAS METER
(E) ELECTRICAL SERVICE
EXISTING FLOOR PLAN
SCALE: 1/4"=1'-0"
0 1' 3' 7' 13'
SCALE: 1/4"=1'-0"
SCALE: 1/8"=1'-0" (11x17 SHEETS)
NORTH
MARK DATE REVISION
STEVE ENNIS ARCHITECT
1109 EAST JACKSON STREET
MEDFORD, OREGON 97504
PROJECT FOR
MELISSA & JAMES MOCELLO
PROJECT NAME
DELTA LIFE GYM
PROJECT ADDRESS
1775 NORTH 10TH ST.
SUITE A
CENTRAL POINT, OR.
97502
SHEET TITLE
EXISTING FLOOR PLAN
FILE NAME
PROJECT NUMBER
1615
DATE
08/03/16
SHEET NO.
A-1

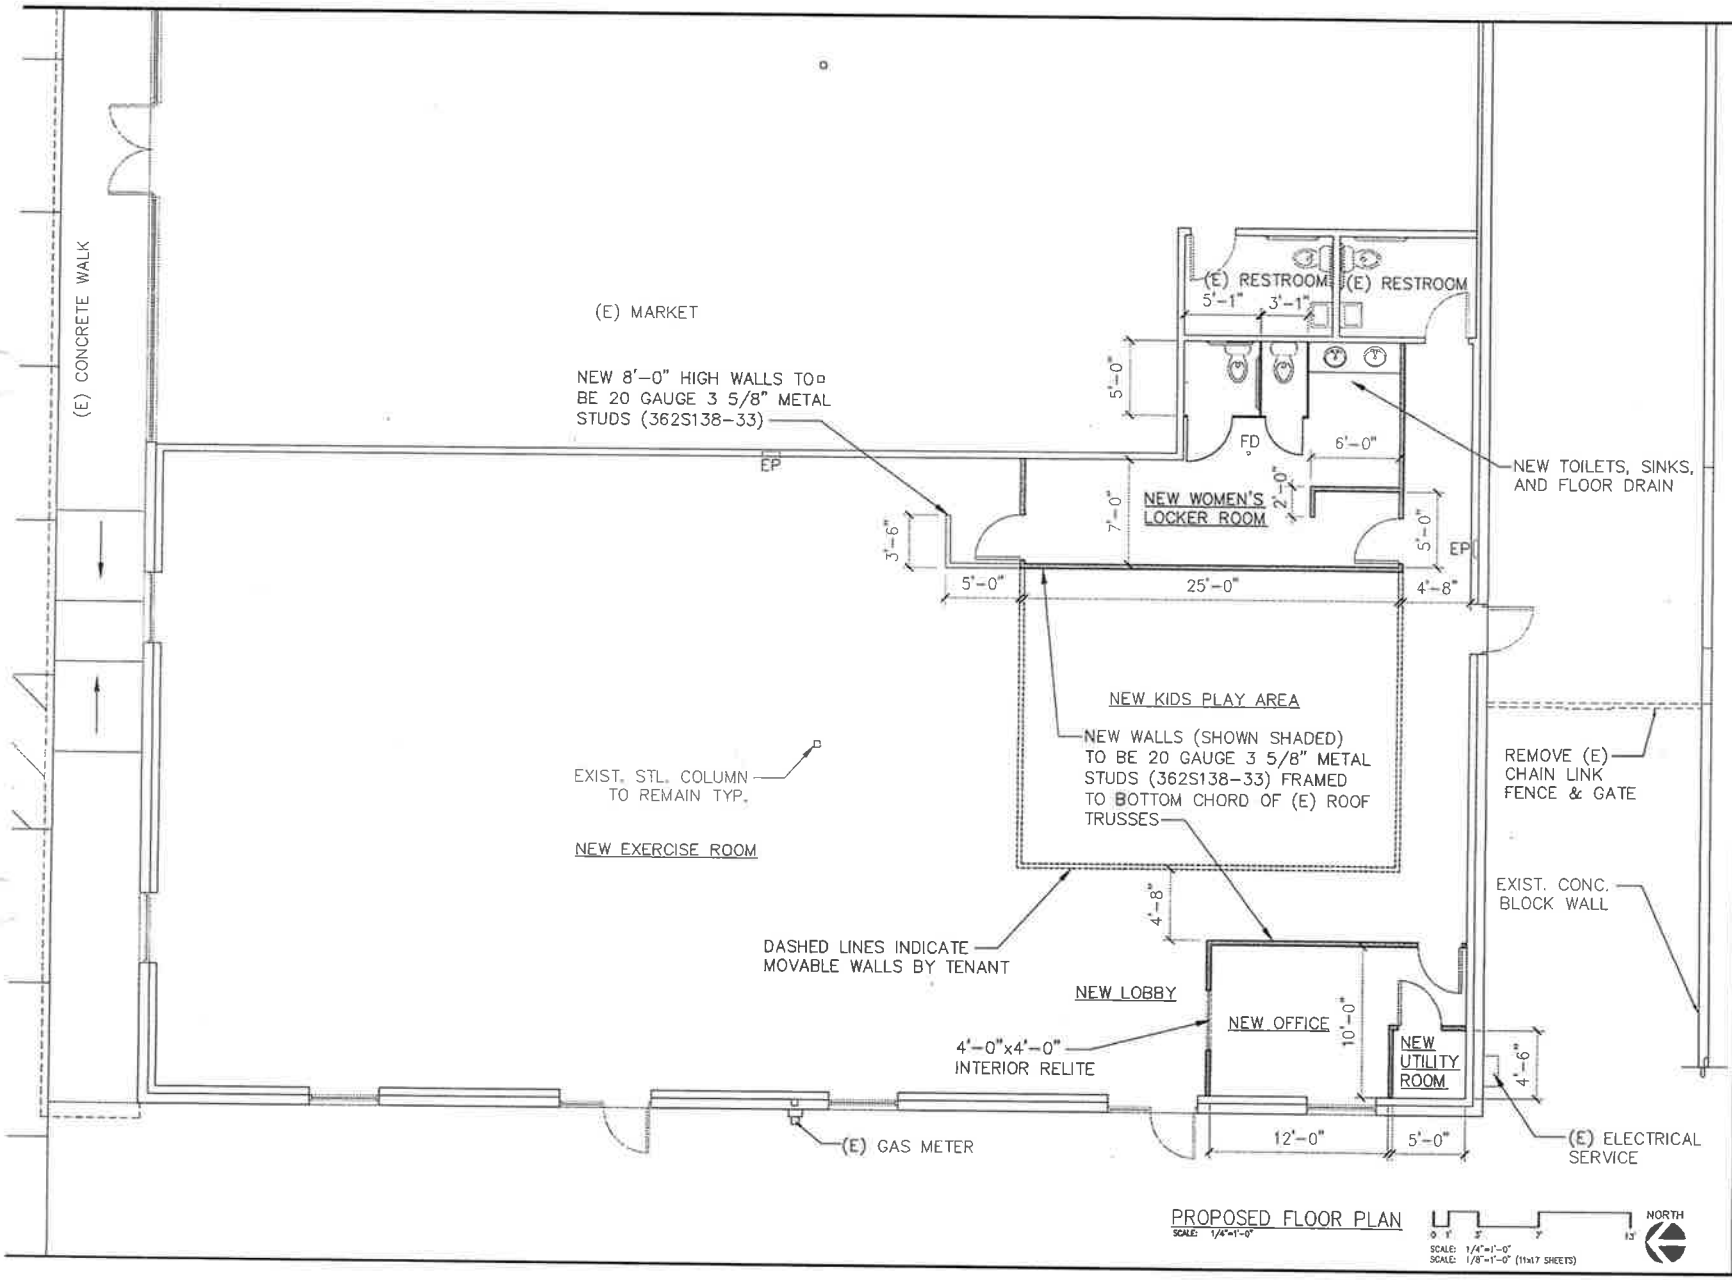

PROPOSED FLOOR PLAN
SCALE: 1/4"=1'-0"

SCALE: 1/4"=1'-0"
SCALE: 1/8"=1'-0" (11x17 SHEETS)

MARK	DATE	REVISION

STEVE ENNIS ARCHITECT
1108 EAST JACKSON STREET
MEDFORD, OREGON 97504

PROJECT FOR
MELISSA & JAMES MOCELLO

PROJECT NAME
DELTA LIFE GYM

PROJECT ADDRESS
1775 NORTH 10TH ST. SUITE A
CENTRAL POINT, OR. 97502

SHEET TITLE
PROPOSED FLOOR PLAN

FILE NAME
PROJECT NUMBER
DATE
08/03/16

SHEET NO.
A-2