FRONT ELEVATION

SCALE: ⅛" = 1'-0"

LEFT ELEVATION

SCALE: ⅛" = 1'-0"

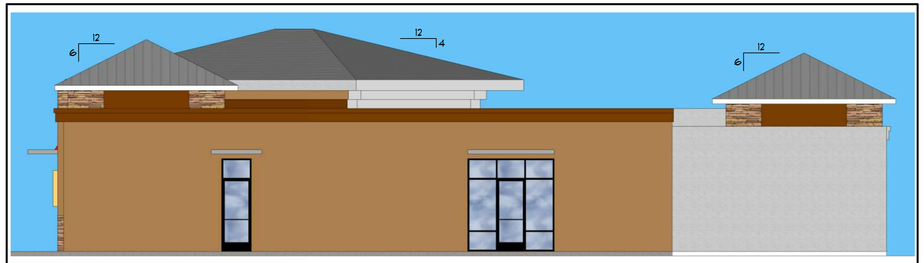

RIGHT ELEVATION

SCALE: ⅛" = 1'-0"

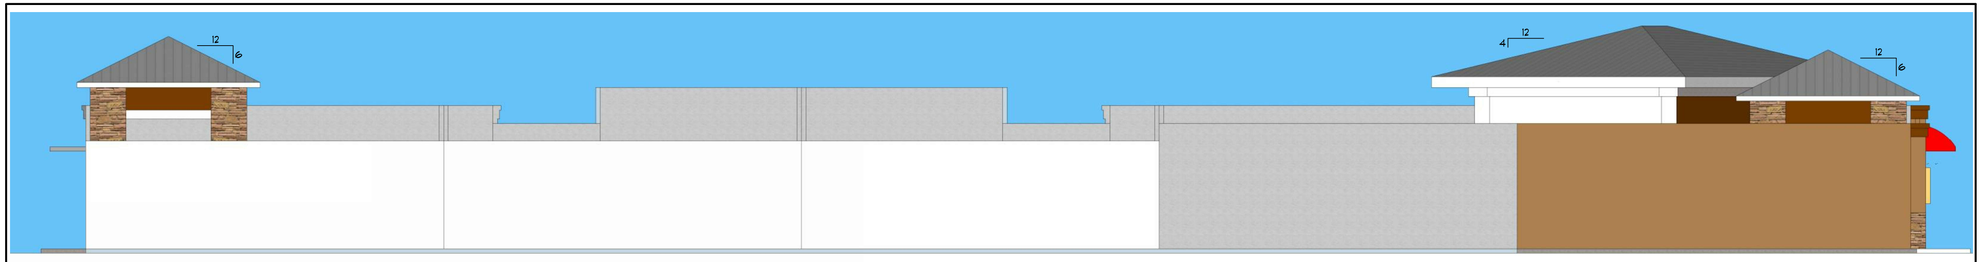

REAR ELEVATION

SCALE: ⅛" = 1'-0"

REGISTERED PROFESSIONAL ENGINEER
58521PE
OREGON
JAN. 14, 2005
SHANE W. KARR

PRELIMINARY

EXPIRES: 12-31-2021

This document, and the ideas and designs incorporated herein, as an instrument of professional service is the property of Structural Integrity, LLC and is not to be used, in whole or part, for any other project without the written authorization of Structural Integrity, LLC.

STRUCTURAL INTEGRITY, LLC
724 MAIN STREET, SUITE 214
KLAMATH FALLS, OR 97601
541.884.1081

DRAWN DATE 2/19/20

Nelson Properties
xxxxxxxxxxxx
Central Point, OR

JOB NUMBER 20004

SHEET NO. OF 1