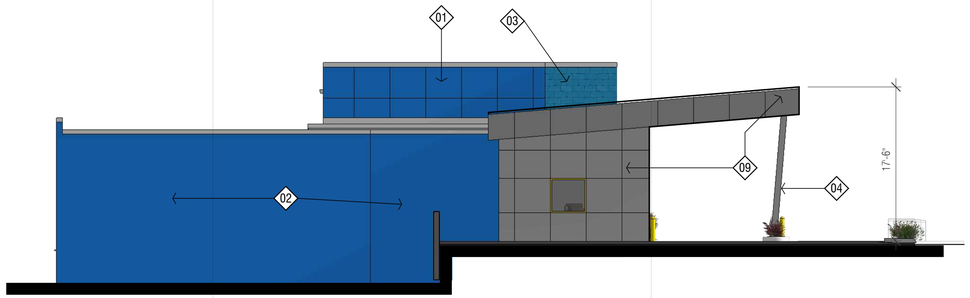

A1 NORTH ELEVATION

SCALE: 1/8" = 1'-0"

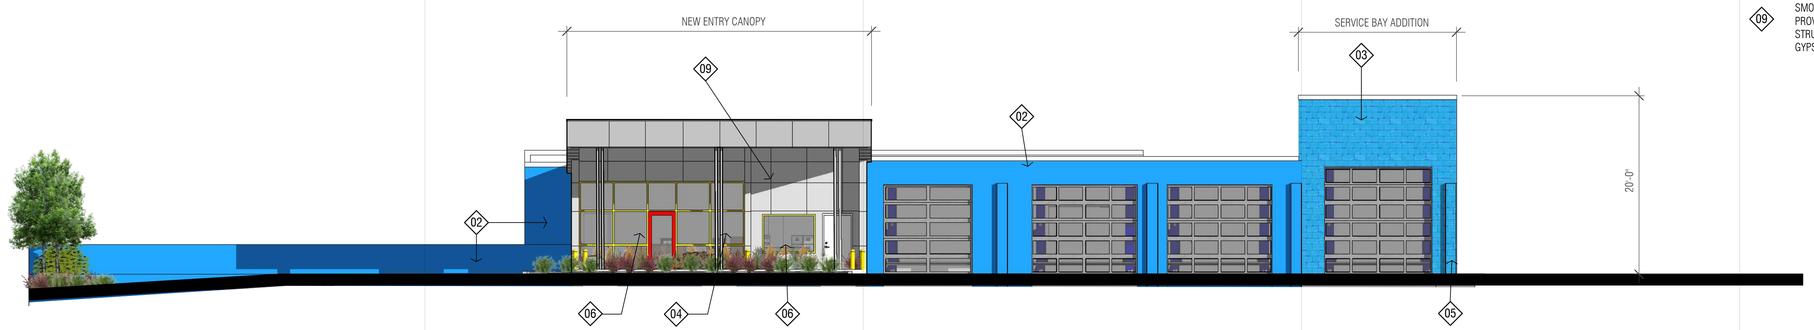

B1 WEST ELEVATION

SCALE: 1/8" = 1'-0"

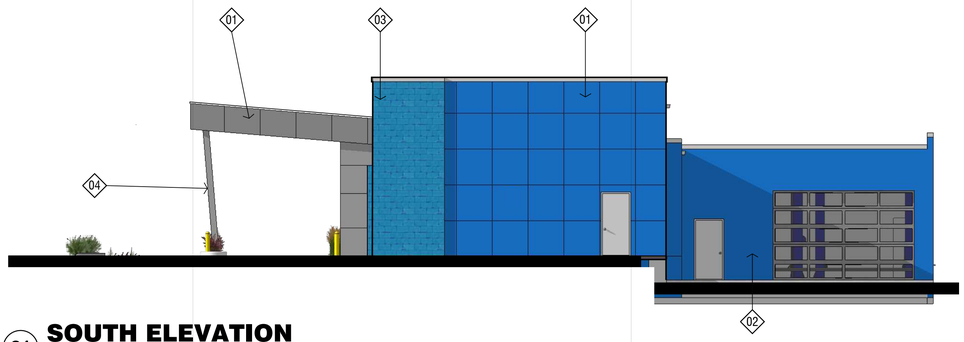

C1 SOUTH ELEVATION

SCALE: 1/8" = 1'-0"

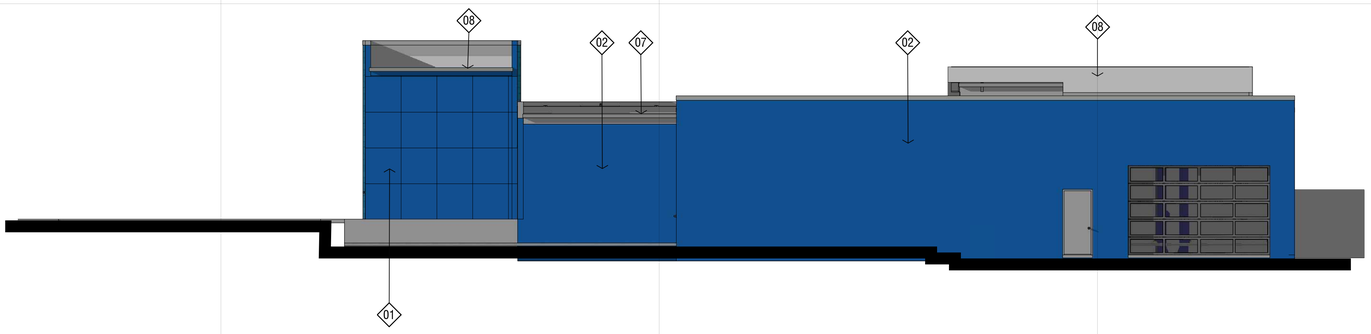

D1 EAST ELEVATION

SCALE: 1/8" = 1'-0"

A5 KEY NOTES

KEY NOTES FOR THIS SHEET ONLY

01 SMOOTH HARDIE PANELS WITH METAL CHANNELS AT JOINTS, OVER WRB SYSTEM PROVIDING A MINIMUM 3/8" AIR SPACE, OVER 5/8" TYPE 'X' GYPBOARD WITH GLASS MAT FACE, OVER PLYWOOD SHEATHING AS INDICATED IN STRUCTURAL DRAWINGS OVER 6" METAL STUD WALL , AND 5/8" TYPE 'X' GYPSUM BOARD AT INTERIOR FACE.

02 EXISTING 8" CMU BLOCK WALL

03 4" CMU BLOCK VENEER WITH 1" AIR SPACE, OVER WRB, OVER 5/8" TYPE 'X' GYP BOARD WITH GLASS MAT FACE, OVER PLYWOOD SHEATHING AS INDICATED IN STRUCTURAL DRAWINGS OVER 6" METAL STUD WALL , AND 5/8" TYPE 'X' GYPSUM BOARD AT INTERIOR FACE.

04 2 - 3" x 8" STEEL TUBE COLUMNS WITH 1:12 CANT TO WEST.

05 CMU PILASTER TO MATCH EXISTING

06 STORE FRONT GLAZING SYSTEM

07 EXISTING SINGLE PLY PVC ROOFING

08 NEW SINGLE PLY PVC ROOFING

09 SMOOTH HARDIE PANELS WITH METAL CHANNELS AT JOINTS, OVER WRB SYSTEM PROVIDING A MINIMUM 3/8" AIR SPACE, OVER PLYWOOD SHEATHING AS INDICATED IN STRUCTURAL DRAWINGS OVER 2 X 8 WOOD STUD WALL @ 16" O.C., AND 5/8" TYPE 'X' GYPSUM BOARD AT INTERIOR FACE.

BRIAN J. HAWKINS ◆ ARCHITECT, PC ◆

Architecture ▪ Design ▪ Planning

Member
American Institute of Architects

www.brianjhawkinsarchitect.com

711 East Main Street, Suite 10
Medford, Oregon 97501
Phone: 541.608.2768

email: admin@brianjhawkinsarchitect.com

THESE DOCUMENTS, THE IDEAS, & DESIGNS INCORPORATED HEREIN, AS INSTRUMENTS OF PROFESSIONAL SERVICE, ARE THE PROPERTY OF BRIAN J. HAWKINS, ARCHITECT, PC, AND ARE TO BE USED ONLY AS PROVIDED IN THE CONTRACT BETWEEN HIM AND THE OWNER, AND SHALL NOT BE USED, IN WHOLE OR IN PART, FOR ANY OTHER PROJECT WITHOUT EXPRESS WRITTEN AUTHORIZATION BY BRIAN J. HAWKINS, ARCHITECT, PC. COPYRIGHT 2019 BY BRIAN J. HAWKINS, ARCHITECT, PC.

DRAWING STATUS

SITE PLAN APPROVAL PACKAGE

03/12/2020

STAMP

REGISTERED ARCHITECT
BRIAN J. HAWKINS
MEDFORD, OREGON
NO. 3491
STATE OF OREGON
EXPIRES -- 12/31/19

PROJECT:

REMODEL

DUSTY'S TRANSMISSION

250 FRONT STREET
CENTRAL POINT, OR 97502
37 2W 03 DC 2101,2103,2200

CLIENT:

DUSTY'S TRANSMISSION

250 FRONT STREET
CENTRAL POINT, OR 97502

MARK	DATE	DESCRIPTION
	03/12/20	SITE PLAN APPROVAL

ISSUE DATE:	March 13, 2020
PROJECT NO:	19C0100
DRAWN BY:	
CHECKED BY:	

APPROVED FOR THE OWNER DATE

SHEET TITLE

EXTERIOR ELEVATIONS

A200