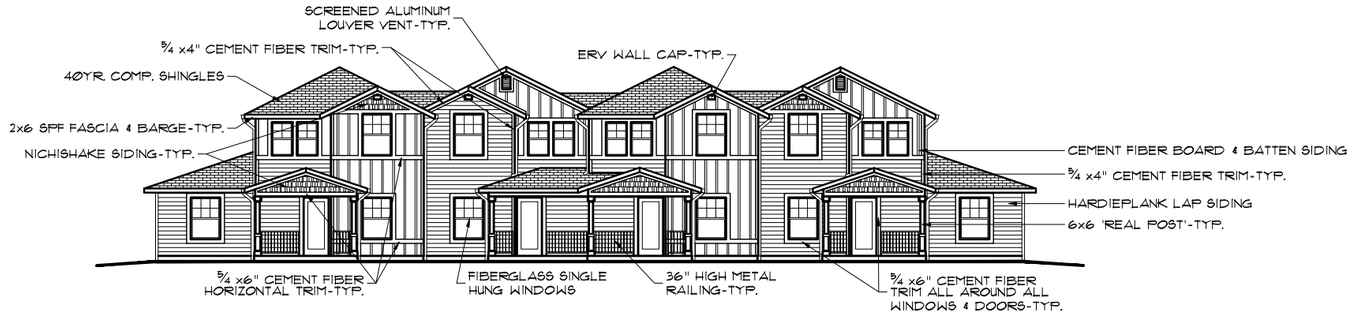

REAR ELEVATION-BLDG 'A', 'B', 'C', & 'D'
1/8"=1'-0"

RIGHT ELEVATION-BLDG 'A', 'B', 'C', & 'D'
1/8"=1'-0"

COLORS:
TRIM, FASCIA, COLUMNS, STAIRS: WHITE
NICHISHAKE SIDING: CEDAR COLOR
HARDIEPLANK LAP SIDING: EARTH TONE COLOR VARIED BETWEEN INDIVIDUAL BUILDINGS.
BOARD & BATTEN SIDING: COMPLIMENTARY EARTH TONE COLOR.
METAL RAILING: BLACK
EXTERIOR DOORS: WHITE
ROOF: MEDIUM GRAY

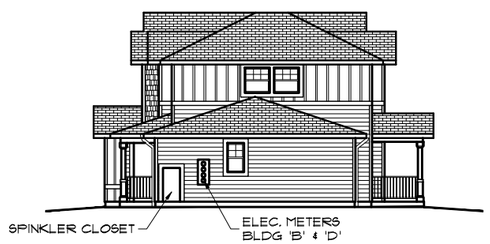

LEFT ELEVATION-BLDG 'A', 'B', 'C', & 'D'
1/8"=1'-0"

FRONT ELEVATION-BLDG 'A', 'B', 'C', & 'D'
1/8"=1'-0"

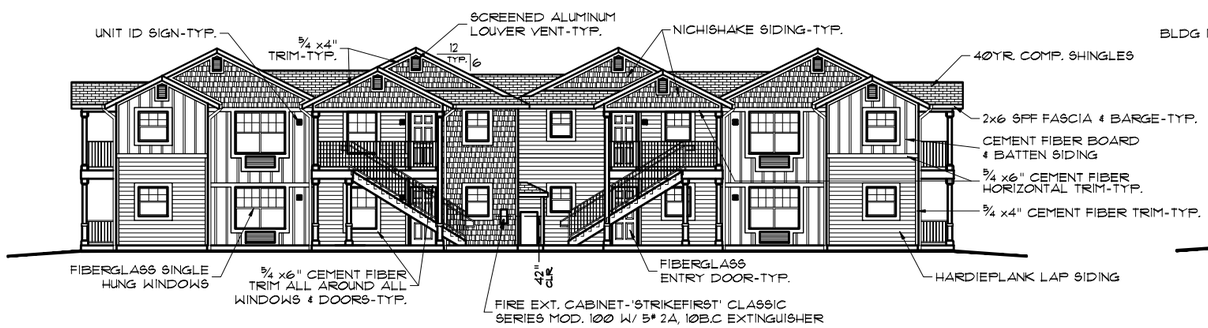

FRONT ELEVATION-BLDG 'E'
1/8"=1'-0"

RIGHT ELEVATION-BLDG 'E'
1/8"=1'-0"

CREEKSIDE APARTMENTS

ASH ST. & HASKELL ST.
CENTRAL POINT, OR

AN AFFORDABLE
HOUSING DEVELOPMENT FOR
HOUSING AUTHORITY OF JACKSON COUNTY
2251 TABLEROCK RD.
MEDFORD, OR

PROJECT NO: 16-129

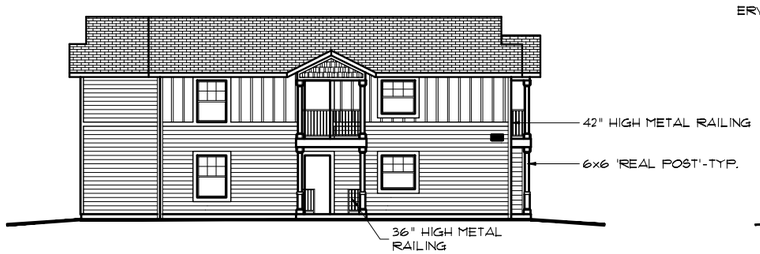

LEFT ELEVATION-BLDG 'E'
1/8"=1'-0"

REAR ELEVATION-BLDG 'E'
1/8"=1'-0"

© HORTON ARCHITECTURE, INC. 2017
169 W. MAIN ST., P.O. BOX 682
EAGLE POINT, OR. 97524
PHONE: 541-830-1014

The Drawings, Specifications, and other Documents prepared by the Architect for this project are to be used solely with respect to this project. The Architect shall retain ownership and all common law, statutory and other reserved rights to the Documents, including Copyright.

DATE:
24 FEBRUARY 2017

DRAWING NUMBER:
2 OF 4