TOTAL SQUARE FOOTAGE: 10,200 SF +/-

Schematic Floor Plan

SD-01

CENTRAL POINT FIRE STATION

JACKSON COUNTY FIRE DISTRICT #3

01/21/19

Soderstrom Architects

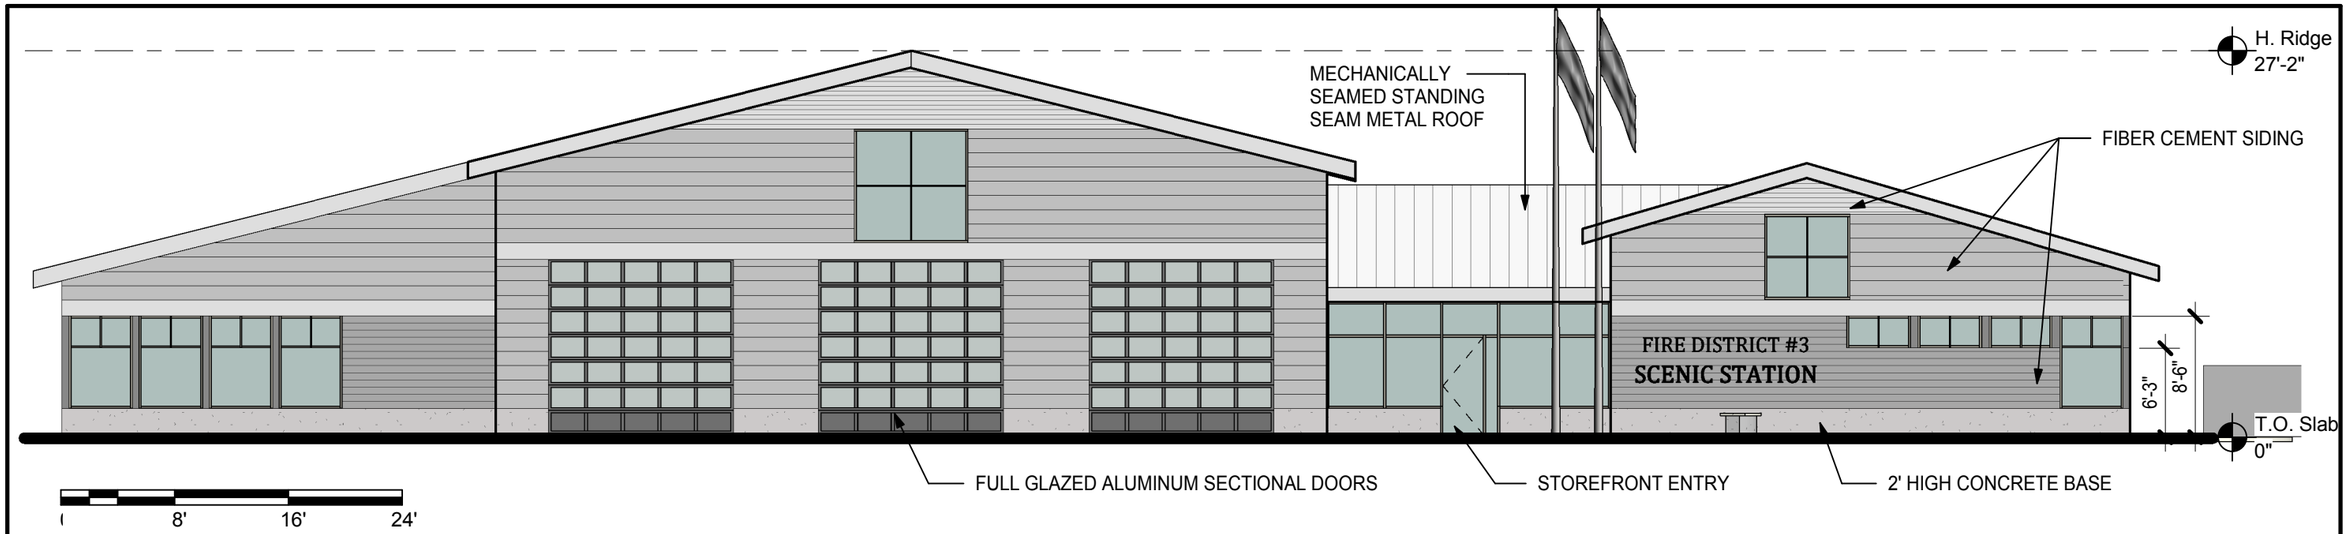

NORTH ELEVATION

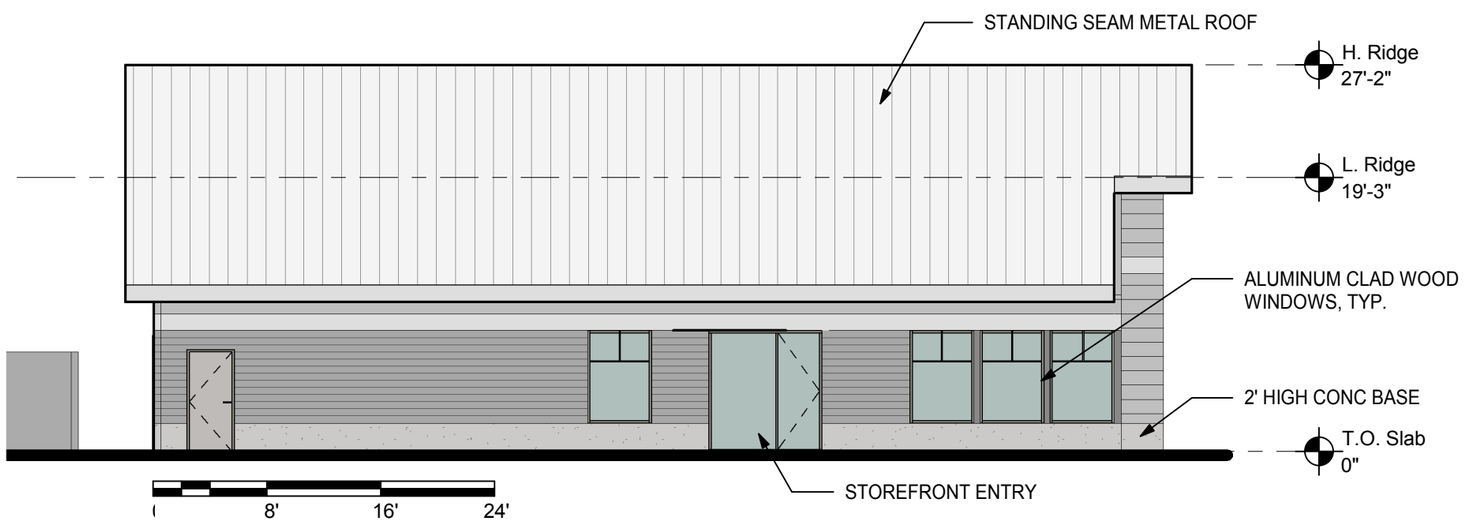

EAST ELEVATION

EXTERIOR ELEVATIONS

SD-03

CENTRAL POINT FIRE STATION
JACKSON COUNTY FIRE DISTRICT #3

01/21/19
Soderstrom Architects

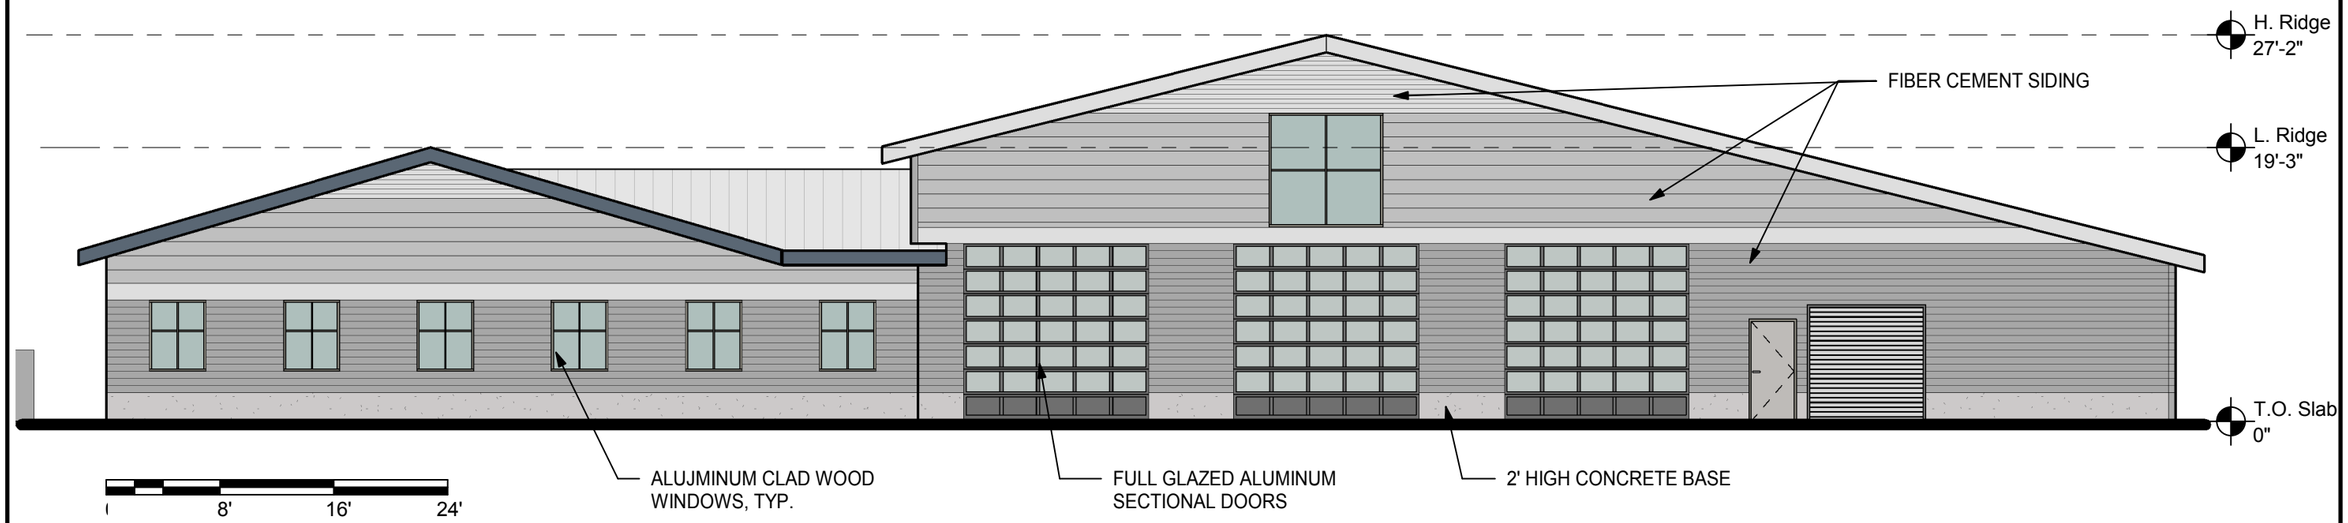

SOUTH ELEVATION

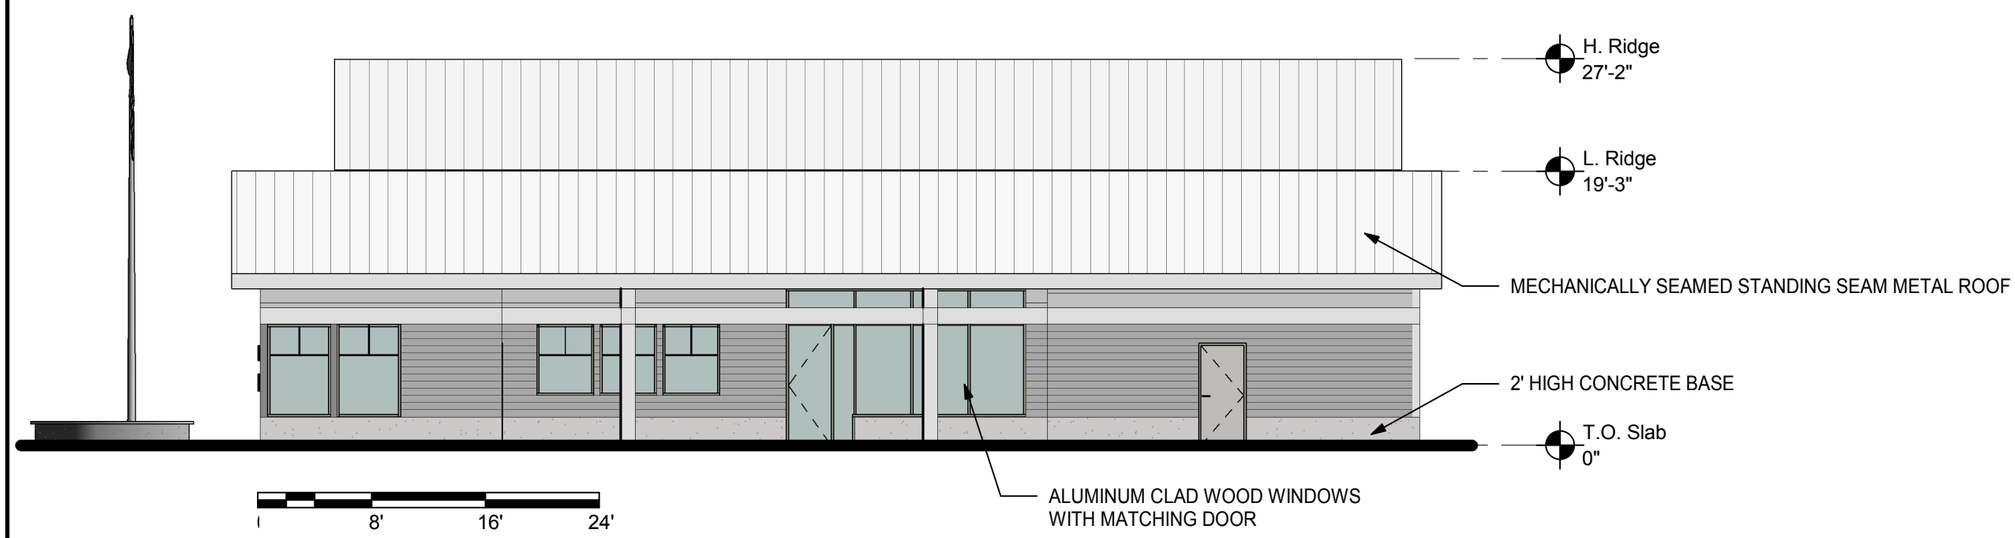

WEST ELEVATION

EXTERIOR ELEVATIONS

SD-04

CENTRAL POINT FIRE STATION
JACKSON COUNTY FIRE DISTRICT #3

01/21/19
Soderstrom Architects