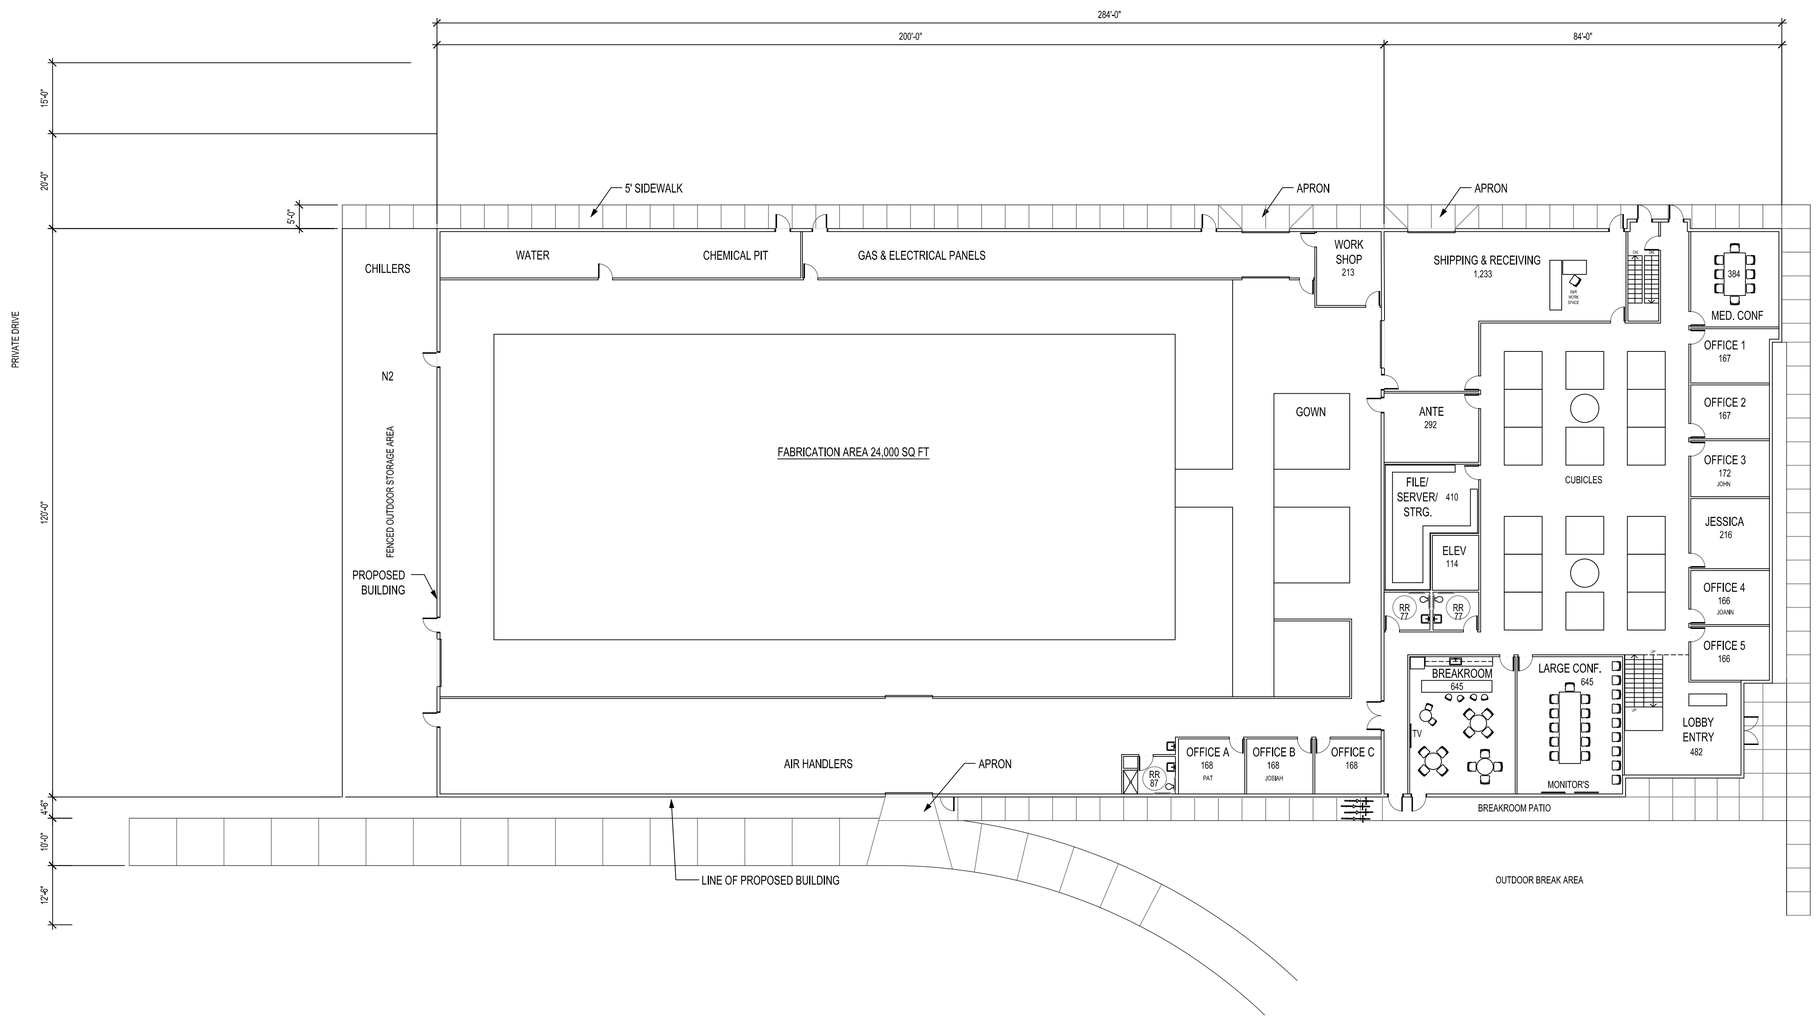

FLOOR PLAN
SCALE: 1/16" = 1'-0"

STRAUS & SEIBERT
ARCHITECTS LLP
1175 EAST MAIN STREET, SUITE 2E
MEDFORD, OREGON 97504
VOICE 541 779 4363

ROGUE VALLEY MICRODEVICES
4601 BIDDLE-TAX LOT 802
CENTRAL POINT, OREGON

ONE INCH AT FULL SCALE

NOT FOR CONSTRUCTION

DATES
PLOT -
ISSUE 8.5.2016

DRAWN:
REVIEWED:
JOB NO.: 0473

THE DOCUMENT AND THE IDEAS AND DESIGNS INCORPORATED HEREIN ARE THE PROPERTY OF STRAUS AND SEIBERT ARCHITECTS LLP, AND IS NOT TO BE USED, IN WHOLE OR PART, FOR ANY OTHER PROJECT WITHOUT THE WRITTEN AUTHORIZATION OF STRAUS AND SEIBERT ARCHITECTS LLP