D1 NORTH ELEVATION
1/4" = 1'-0"

A1 WEST ELEVATION (HASKELL STREET)
1/4" = 1'-0"

NOTE: IF THIS SHEET IS LESS THAN 30" x 42" IT HAS BEEN REDUCED AND IS NOT TO SCALE.

DESIGN-BUILDER:
SB JAMES
CONSTRUCTION MANAGEMENT
8425 Agate Road
White City, OR 97503
CCB #167945
(541) 826-5488

ARCHITECT:
BRUCE DANA KELLING, NCARB
S+B James Construction Management
Tel: (541)826-5488
Fax: (541)826-5324
E-mail: brucekelling@sbjames.com

CONSULTANT:

STAMP:
REGISTERED ARCHITECT
BRUCE DANA KELLING
OREGON
STATE OF OREGON

OWNER:
CITY OF CENTRAL POINT
164 FRONT STREET
CENTRAL POINT, OR 97502
CONTACT:
PH: (541)
FAX: (541)

PROJECT ADDRESS:
605 HASKELL STREET
CENTRAL POINT, OR 97502

REVISIONS

NUMBER	DATE	DESCRIPTION
1	00/00/00	-
2	00/00/00	-
SBJ PROJECT NO.: M20-0224
DRAWN BY: DRG / BDK
CHECKED BY: BK
PROJECT DATE: 12/01/20

© COPYRIGHT 2020
S+B JAMES CONSTRUCTION MANAGEMENT

PROJECT:
MAINTENANCE FACILITY

SHEET TITLE:
BUILDING A OFFICE EXTERIOR ELEVATIONS

SHEET NO.:
A-301.1

D1 SOUTH ELEVATION
1/4" = 1' - 0"

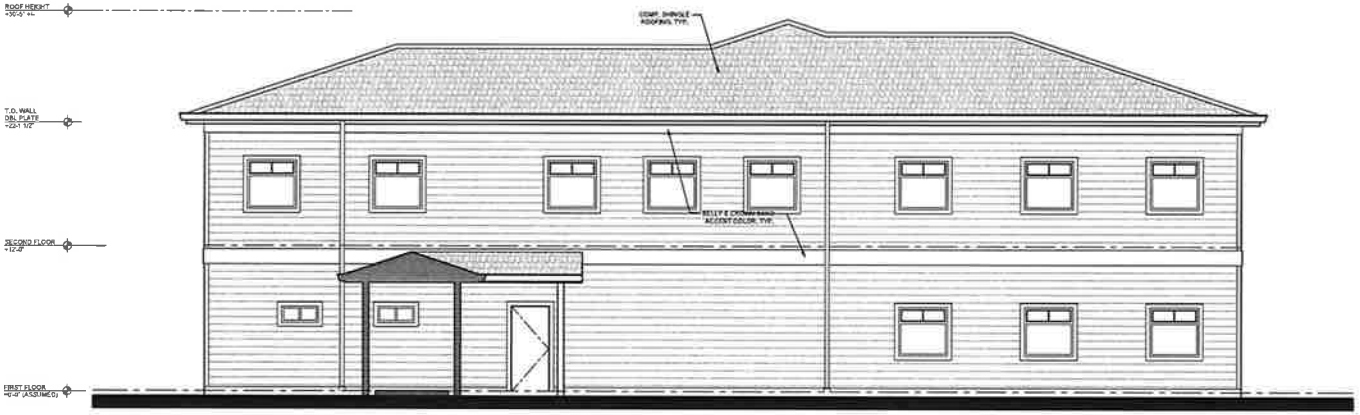

A1 EAST ELEVATION
1/4" = 1' - 0"

NOTE: IF THIS SHEET IS LESS THAN 30" x 42" IT HAS been REDUCED AND IS NOT TO SCALE.

DESIGN-BUILDER:
SB JAMES
CONSTRUCTION MANAGEMENT
1425 Agate Road
White City, OR 97503
CCB #187845
(541) 826-5888

ARCHITECT:
BRUCE DANA KELLING, NCARB
S+B James Construction Management
Tel: (541)826-5888
Fax: (541)826-5536
E-mail: brucekelling@sbjames.com

CONSULTANT:

STAMP:

REGISTERED ARCHITECT
BRUCE DANA KELLING
OREGON
2004
STATE OF OREGON

OWNER:
CITY OF CENTRAL POINT

524 FRONT STREET
CENTRAL POINT, OR 97502
CONTACT:
PH: (541)
FAX: (541)

PROJECT ADDRESS:
256 SKELL STREET
CENTRAL POINT, OR 97502

REVISIONS

NUMBER	DATE	DESCRIPTION
1	00/00/00	-
2	00/00/00	-
SBJ PROJECT NO.:	1720-5224
DRAWN BY:	SRU / BDK
CHECKED BY:	BK
PROJECT DATE:	10/21/20

© COPYRIGHT 2020
S+B JAMES CONSTRUCTION MANAGEMENT

PROJECT:
MAINTENANCE FACILITY

SHEET TITLE:
BUILDING A OFFICE EXTERIOR ELEVATIONS

SHEET NO.:
A-301.2

S:\PROJECTS\Central Point Public Works Corp\Art\BIM\PROJECT\Interiors\Drawings\Sheets\A-301.2 SB Bldg A Exterior.rvt_MOD-5224.dwg 4:1811 2:00:38pm A Exterior_MOD-5224 12/21/2020 11:41:22 AM
DWG to PDF.pc3

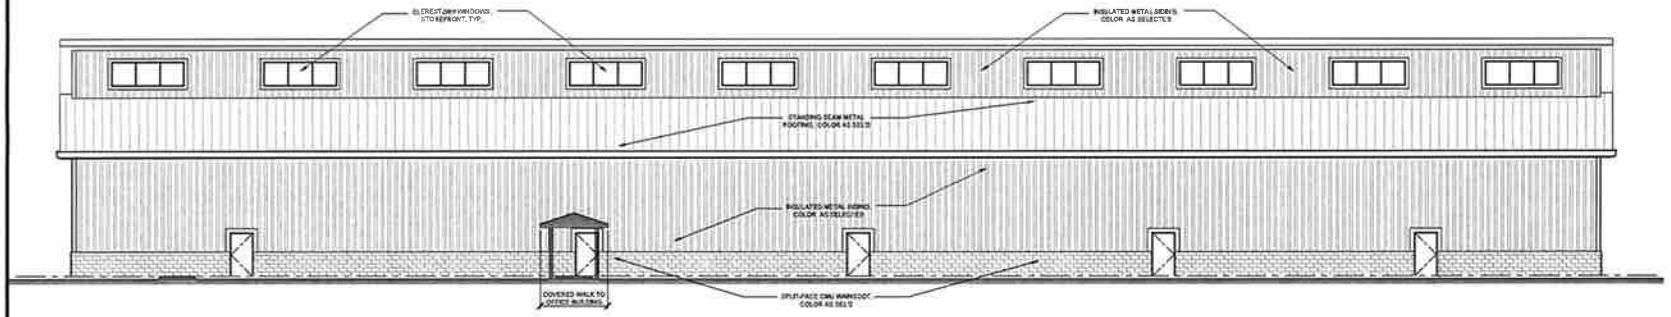

D1 WEST ELEVATION
1/8" = 1'-0"

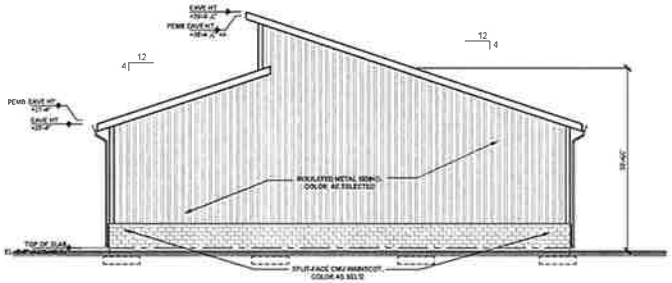

C1 SOUTH ELEVATION
1/8" = 1'-0"

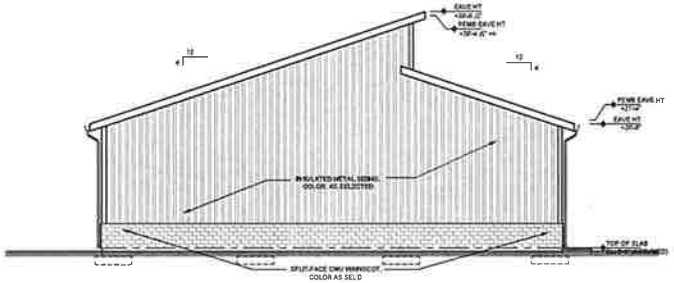

C4 NORTH ELEVATION
1/8" = 1'-0"

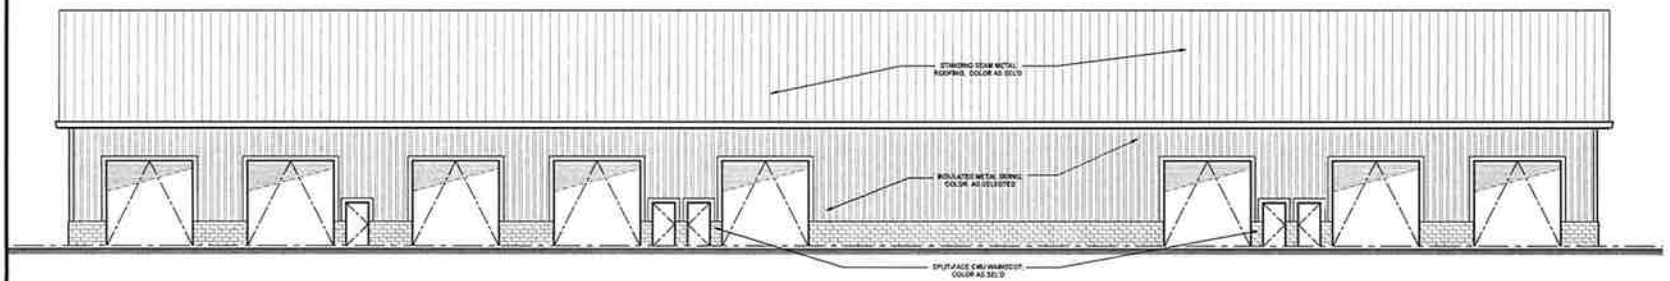

B1 EAST ELEVATION
1/8" = 1'-0"

NOTE: IF THIS SHEET IS LESS THAN 30" x 42" IT HAS been REDUCED AND IS NOT TO SCALE.

DESIGN-BUILDER:
SB JAMES
CONSTRUCTION MANAGEMENT
8425 Agate Road
White City, OR 97503
CCB #167946
(541) 826-5888

ARCHITECT:
BRUCE DANA KELLING, NCARB
S+B James Construction Management
Tel: (541)826-5888
Fax: (541)826-5536
E-mail: brucewilling@sbjames.com

CONSULTANT:

STAMP:

REGISTERED ARCHITECT
BRUCE DANA KELLING
EXPIRES ON 12/31
STATE OF OREGON

OWNER:
CITY OF CENTRAL POINT

140 SOUTH 3RD STREET
CENTRAL POINT, OR 97502
CONTACT:
PH: (541)
FAX: (541)

PROJECT ADDRESS:
225 MASKELL STREET
CENTRAL POINT, OR 97502

REVISIONS

MARKER	DATE	DESCRIPTION

SBJ PROJECT NO.: 4456-4464
DRAWN BY: SDK
CHECKED BY: BDK
PROJECT DATE: 12/21/20

© COPYRIGHT 2020
S+B JAMES CONSTRUCTION MANAGEMENT

PROJECT:
MAINTENANCE FACILITY

SHEET TITLE:
WAREHOUSE EXTERIOR ELEVATIONS

SHEET NO.:
A-302

